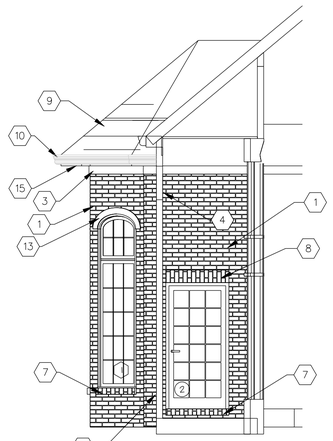

1 A-5 REAR PORCH MASTER SIDE ELEVATION
1/4" = 1'0"

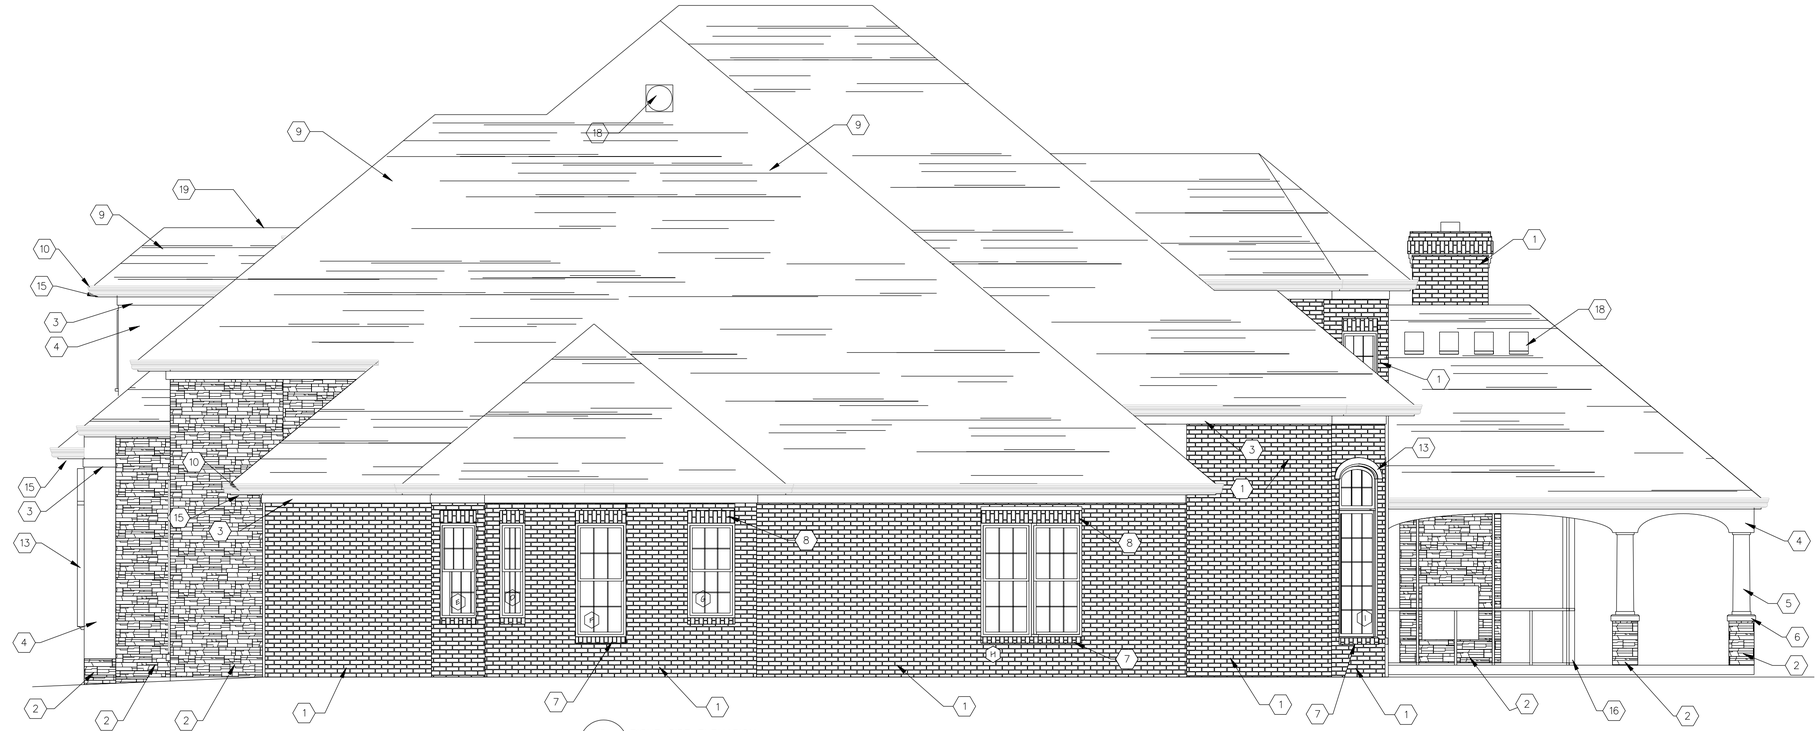

2 A-5 RIGHT SIDE ELEVATION
1/4" = 1'0"

REFERENCE NOTES

1. BRICK VENEER
2. MAN MADE STONE VENEER
3. PRE- FINISHED BREAK METAL WRAPED FREEZE BOARD
4. CEMENT COMPOSITE SIDING
5. PAINTED WOOD COLUMNS
6. PRECAST STONE PEDESTAL CAP
7. BRICK SILL
8. BRICK SOLDIER
9. FIBERGLASS SHINGLES
10. PRE- FINISHED METAL GUTTER
11. PRE- FINISHED METAL DOWN SPOUT
12. TERNE METAL FLASHING SOLIDER ALL JOINTS PAINTED TO MATCH BRICK
13. PRECAST STONE ARCH OR SILL
14. METAL CRICKET SOLIDER ALL JOINTS
15. PRE-FININISHED METAL SOFFIT & FASCIA
16. PRE-FININISHED METAL SCREEN ENCLOSURE
17. PRE-FININISHED METAL BOX ROOF VENT
18. PRE-FININISHED POWER ROOF VENT
19. SHINGLE COVERED RIDGE ROOF VENT
20. PAINTED WOOD SHUTTER
21. TERNE METAL CONDUCTOR & DOWN SPOUT
22. TERNE METAL PARAPET CAP
23. PRE- FINISHED METAL RAIL

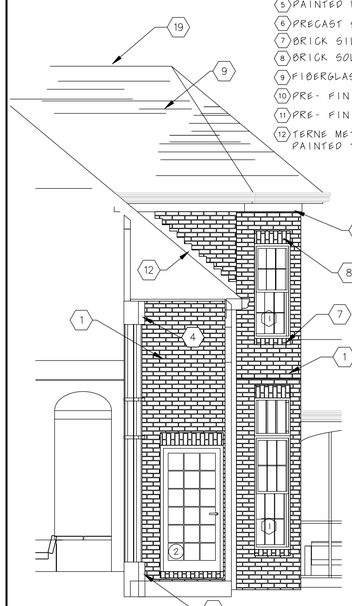

3 A-5 REAR PORCH MASTER SIDE ELEVATION
1/4" = 1'0"

4 A-5 LEFT SIDE ELEVATION
1/4" = 1'0"

OWENS architects
1271 RICE ROAD LAWRENCEBURG, KENTUCKY 40342
JEFF@OWENSARCHITECTS.COM (859)-983-2801
WWW.OWENSARCHITECTS.COM

Document Release	Date
BID PACKAGE	4-2-05

BROWN RESIDENCE
BID PACKAGE
EXTERIOR ELEVATIONS

© COPYRIGHT 2005
Owens Architects
ALL RIGHTS RESERVED

SHEET NO:
A-5

Project No. 1404